PRODUCED BY AN AUTODESK EDUCATIONAL PRODUCT

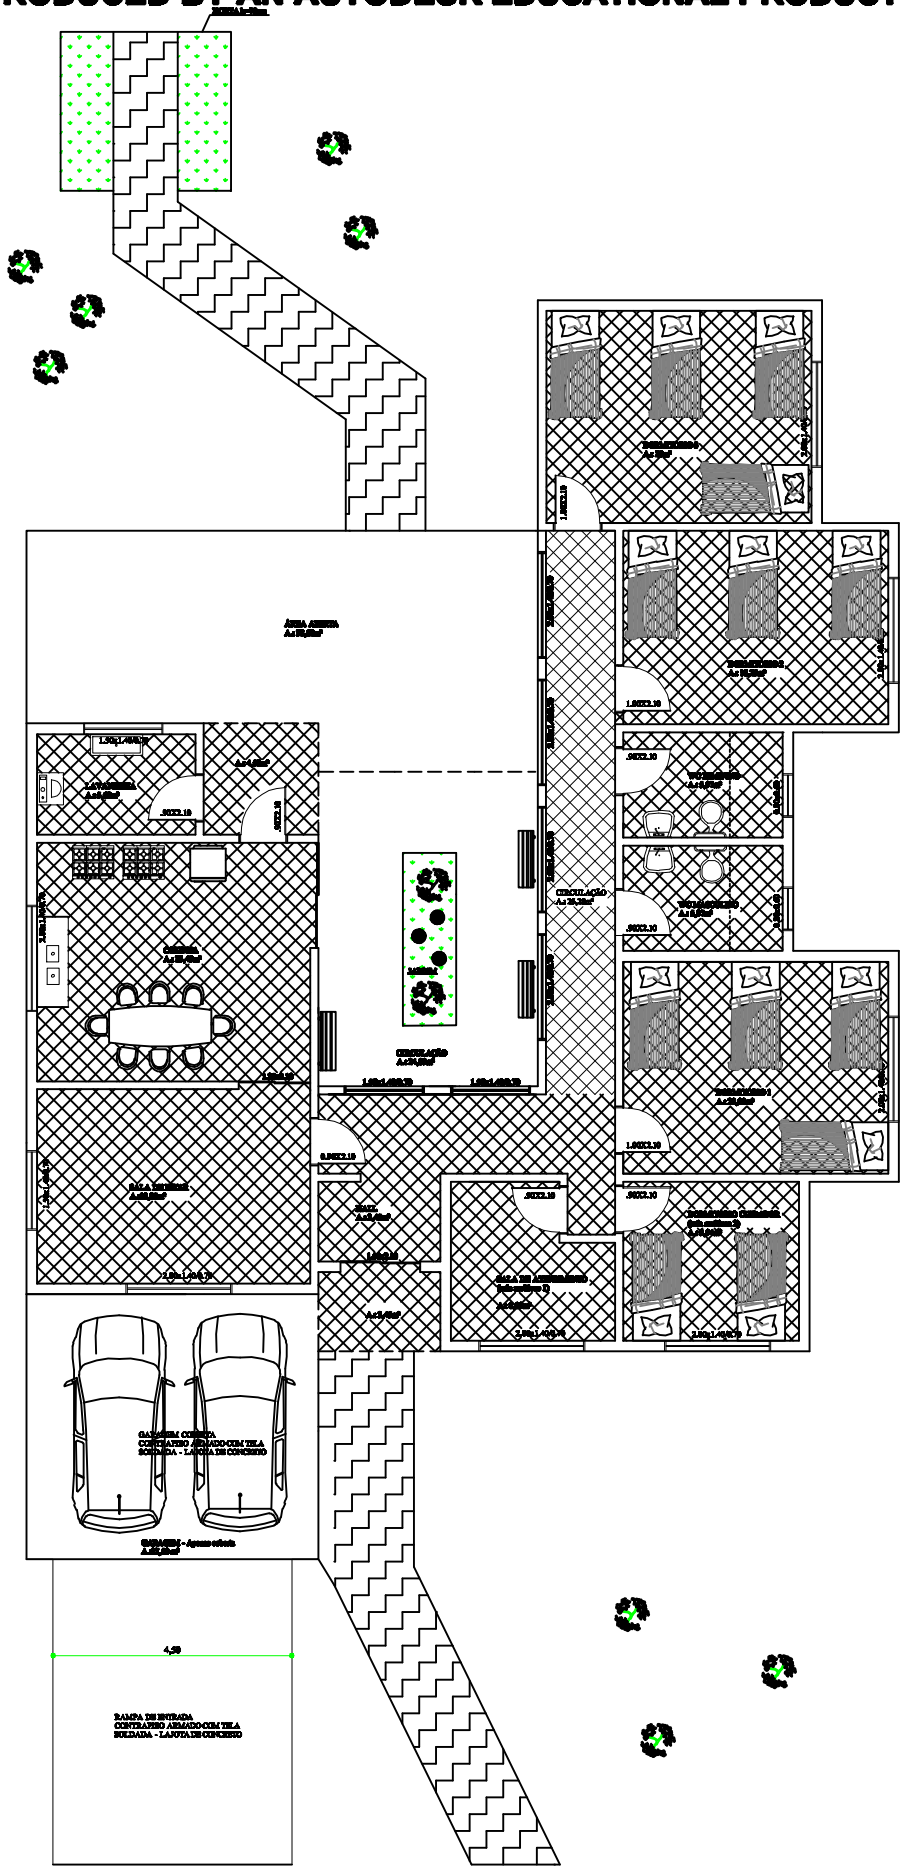

PLANTA BAIXA HUMANIZADA

ÁREA TOTAL: 187,20 m²

PRODUCED BY AN AUTODESK EDUCATIONAL PRODUCT

PRODUCED BY AN AUTODESK EDUCATIONAL PRODUCT

PRODUCED BY AN AUTODESK EDUCATIONAL PRODUCT